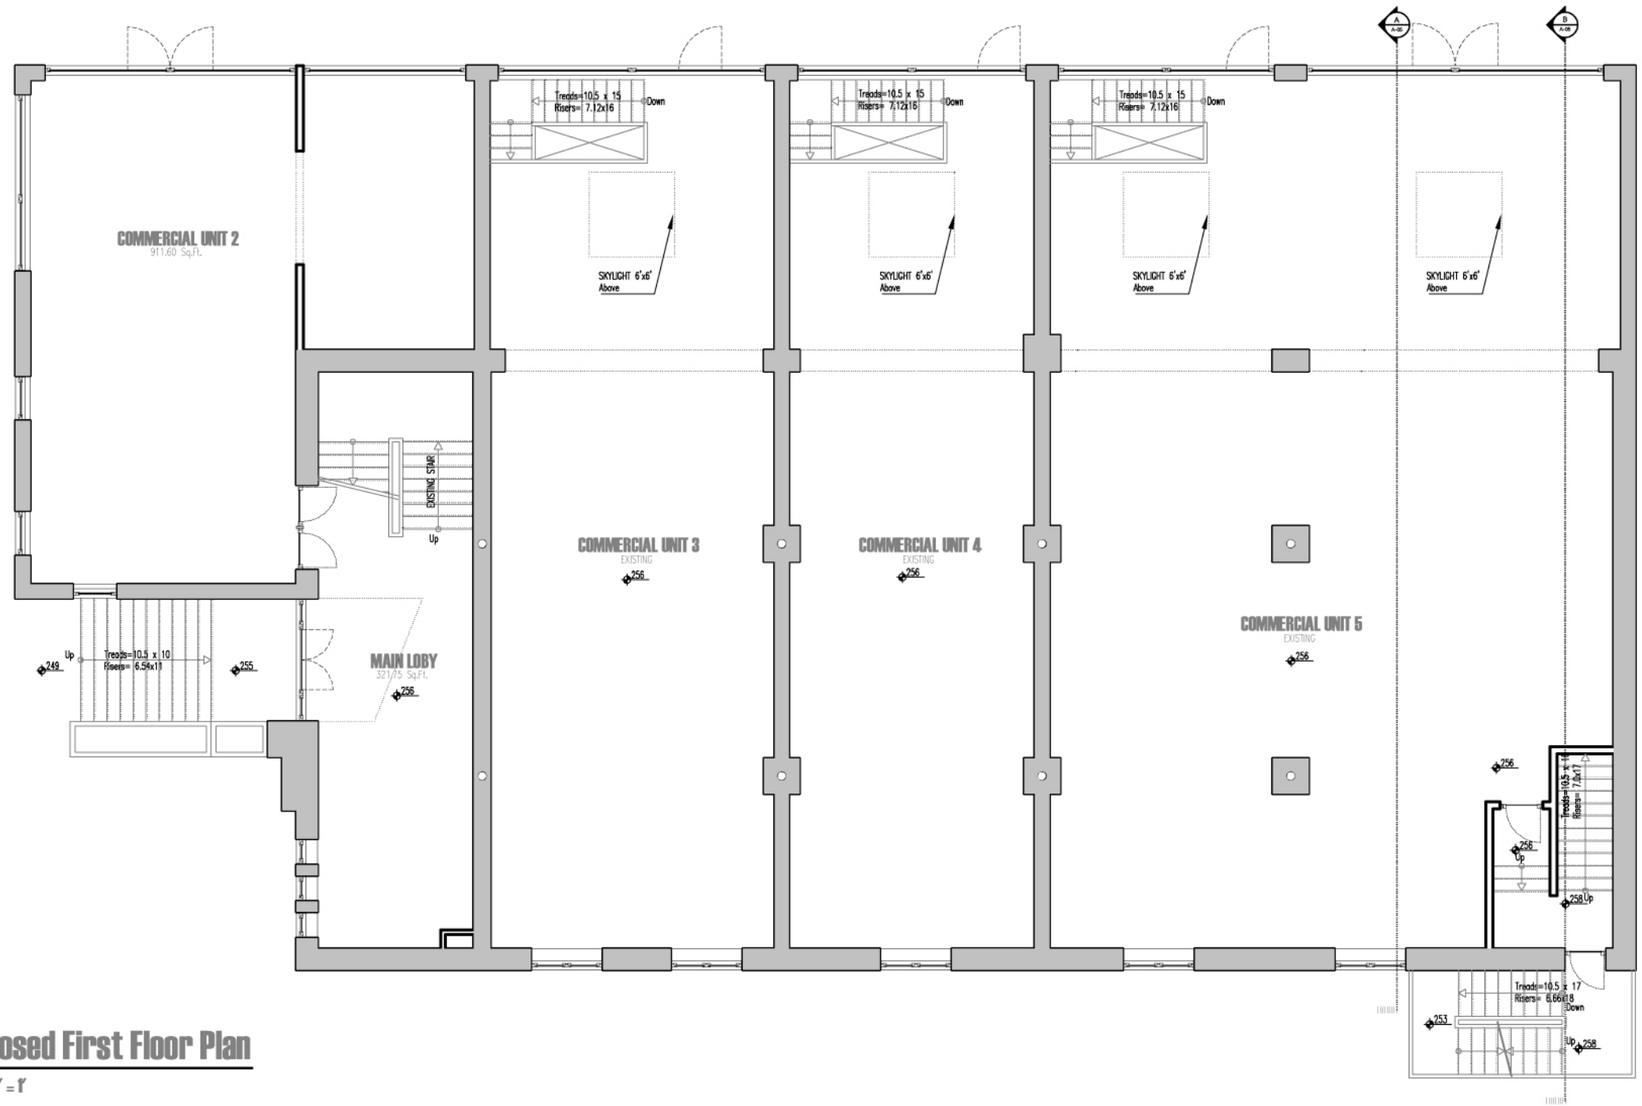

Pr-3

Proposed First Floor Plan

Scale:1/8" = 1'